Front Elevation

Rear Elevation

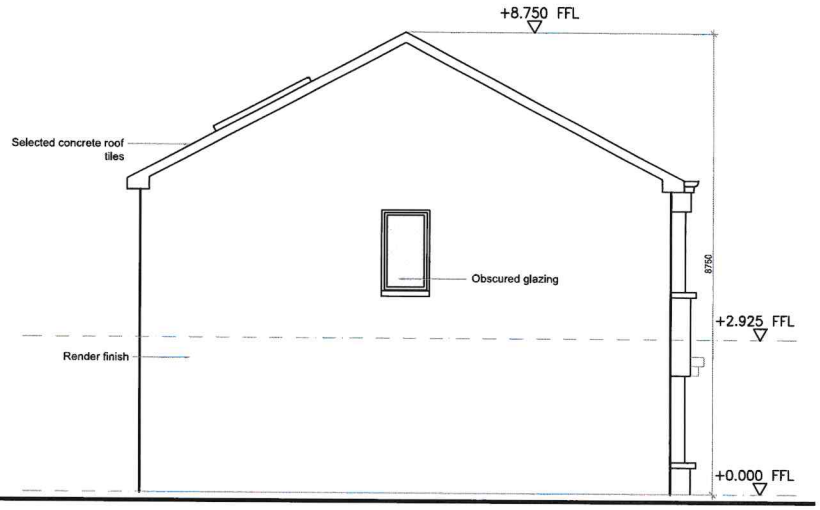

Side Elevation

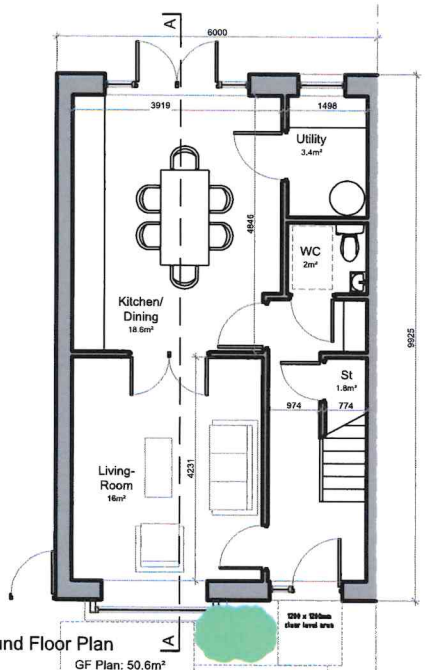

Ground Floor Plan

GF Plan: 50.6m²
Total Area:101.2m²

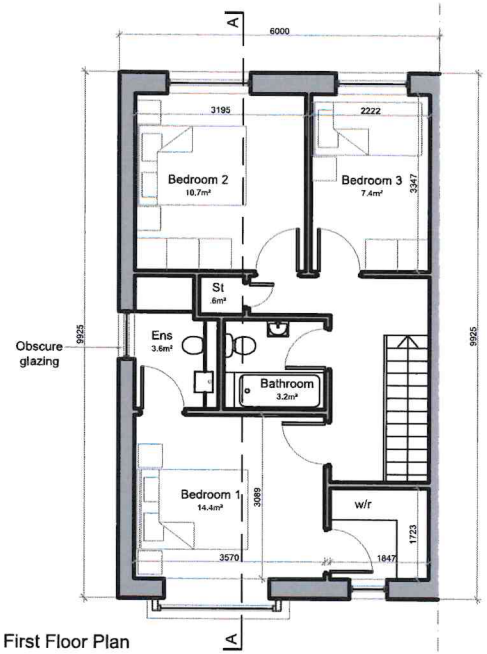

First Floor Plan

First Floor Plan: 50.6m²
Total Area:101.2m²

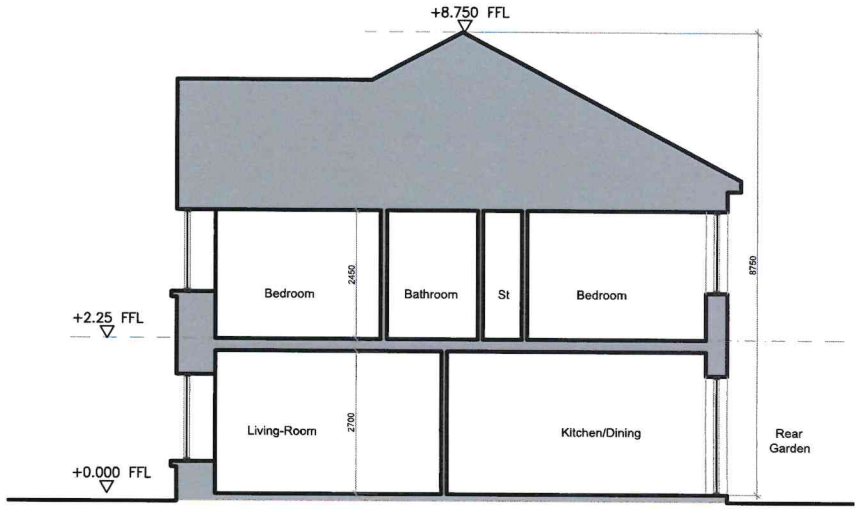

Section A-A

NOTES / LEGEND

Key Plan:

Rev:	Date:	Description:	By:

Annagh Architecture

Annaghdown,
Corrandulla,
Galway, Ireland
Telephone +353 86 057 2715
annagharch@outlook.com

Do not scale.
Use figured dimensions only.
This drawing is to be read in conjunction with all relevant specifications and drawings.
All dimensions to be checked on site.
In the event of any discrepancies between drawings, the contractor is to inform the Architect immediately.

© COPYRIGHT This drawing or design may not be reproduced without permission

Stage: CONSTRUCTION

Client: Joe Pardy, M&P Construction Ltd. — Woodlawn, Summerhill Rd, Dunboyne, Co. Meath.

Project: Private Residential Development, Woodlawn

Drawing: 3 Bed House Type C_General Arrangement

Date: DEC 24 | Scale: 1:100@A3 | Int. Job No: 2405

Drawing No.: 2405 - AA - 01 - ZZ - A - DR - 1003 | Status: A | Revision: 00